TYPICAL CROSS SECTION

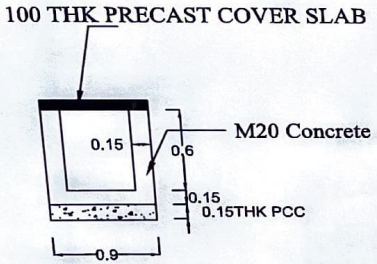

TYPICAL CROSS SECTION OF RCC DRAIN

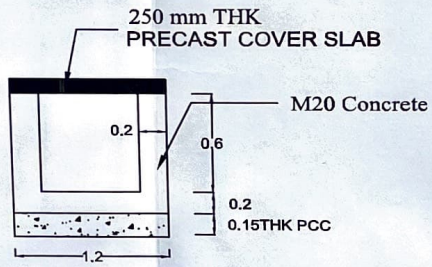

TYPICAL CROSS SECTION OF CULVERT

Assistant Executive Engineer
Vidyaranyapura Sub Division
B.B.M.P, Bangalore - 97

1) Do Not Scale The drawing
2) All the Dimensions Are In MM

RUDRAPRASAD CONSULTANTS BANGALORE

REV No	REV DATE	REMARKS
-	-	-

RUDRAPRASAD CONSULTANTS
STRUCTURAL ENGINEERS, ARCHITECTS
& PROJECT MANAGEMENT CONSULTANTS
No. 3 7th MAIN,
MALLESWARAM BANGALORE-560003
Ph : 23444801
Mob : 91-9448227063,91-9972924528
E-mail: rudraprasad2@rediffmail.com
Web: www.srkstructure.com

PROJECT	Improvements to Roads and Drains at Yerappa Garden in Ward No. 09 (Vidyaranyapura)
CLIENT	B.B.M.P
TITLE	TYPICAL CROSS SECTION OF ASPHALT ROAD
DESIGN	R. KARTHIK RECHAN B.E, M.E(U.K.A)
CHECKED	R. RUDRAPRASAD M.E, Ph(IISc), FIV, FIE
DRAWN	AISHWARYA V
SCALE	NTS
SHT.	R0

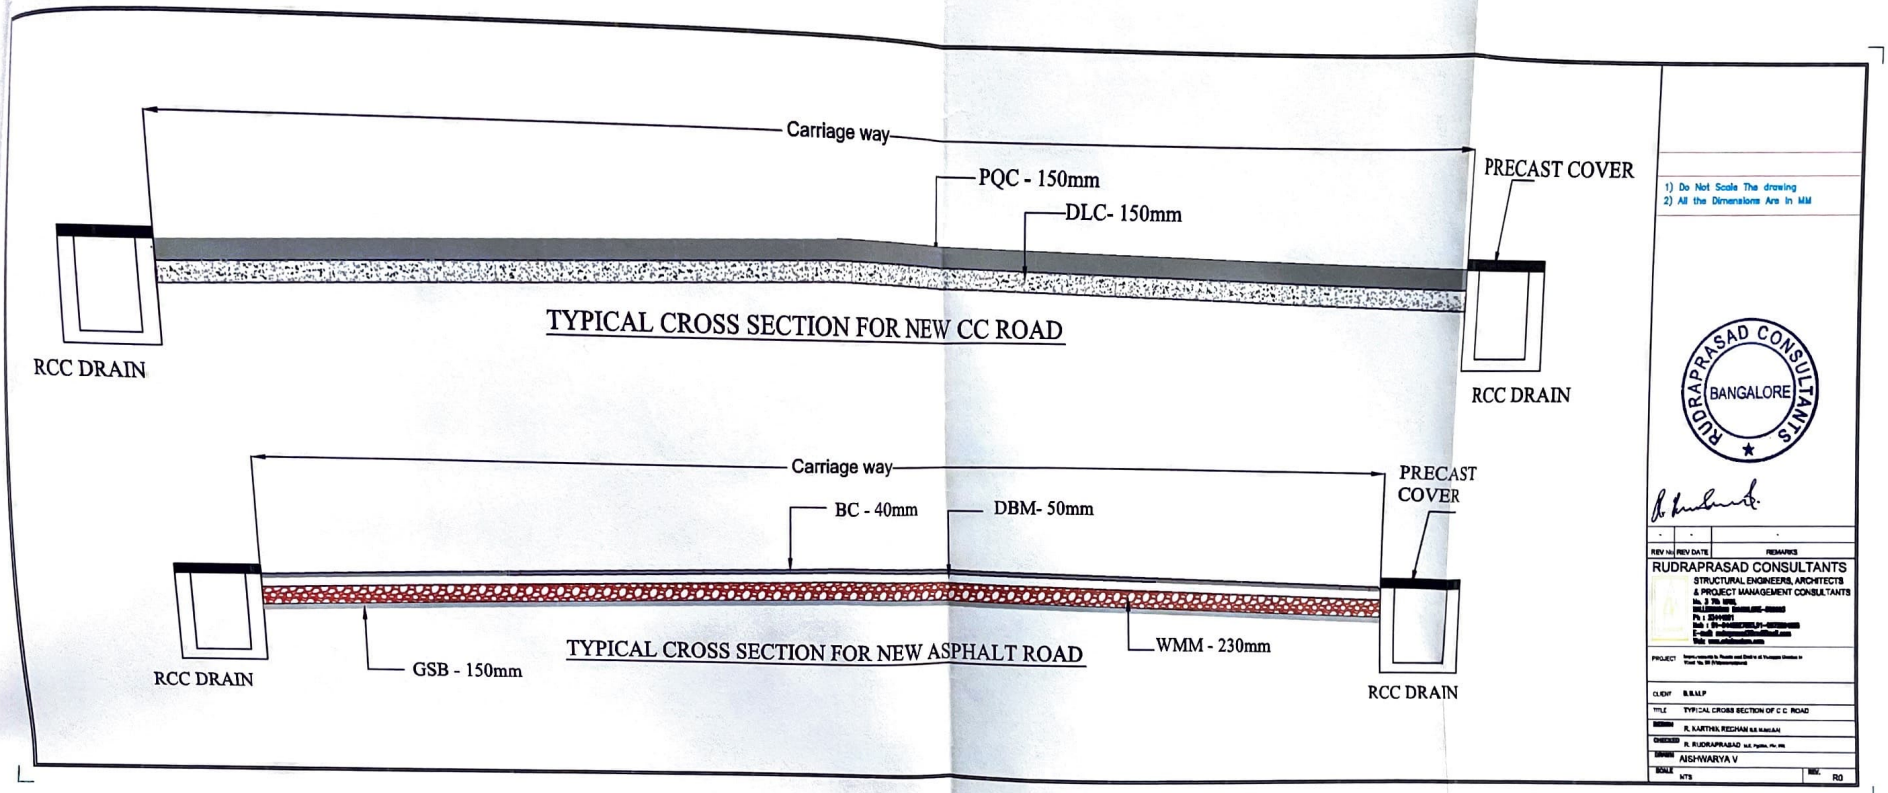

Assistant Executive Engineer
Vidyaranyapura Sub Division
B.B.M.P, Bangalore - 97

ROAD PHOTOGRAPHS

Name of Work : Improvements to Roads and Drains at Yerappa Garden in Ward No. 09 (Vidyaranyapura)

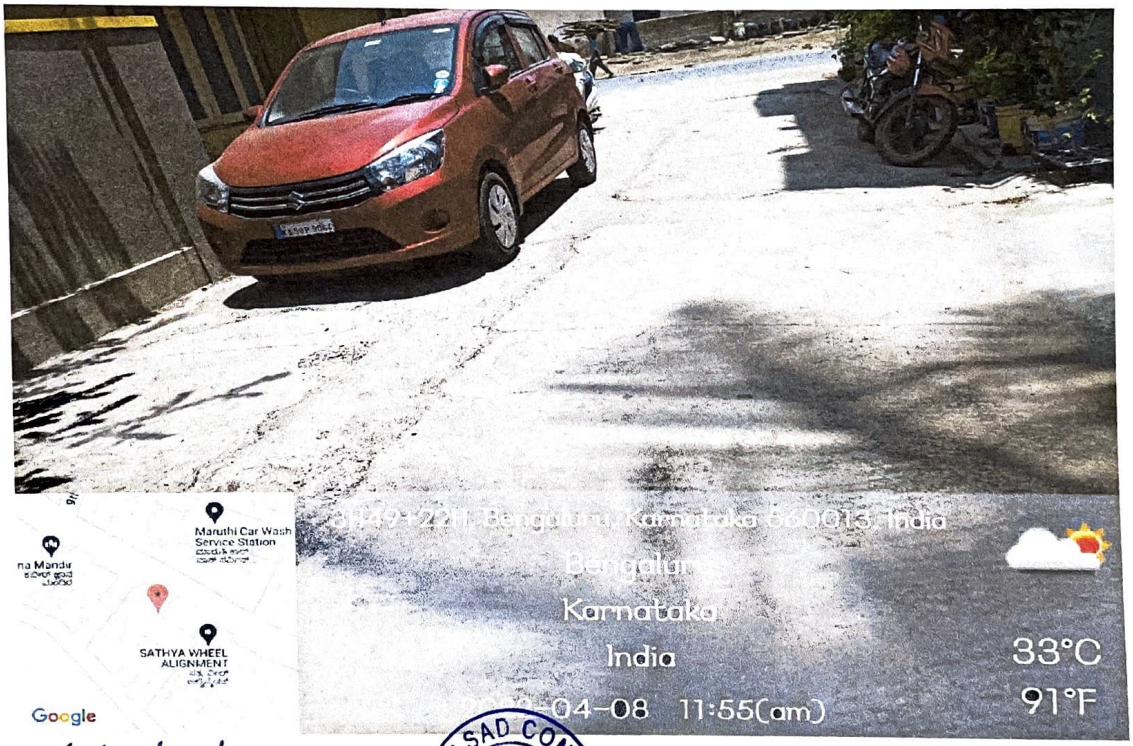

Rudraprasad Consultants
Structural Engineers, Architects &
Project management consultant

RUDRAPRASAD CONSULTANTS BANGALORE

Assistant Executive Engineer
Vidyaranyapura Sub Division
B.B.M.P, Bangalore - 97

Name of Work : Improvements to Roads and Drains at Yerappa Garden in Ward No. 09 (Vidyaranyapura)

Rudraprasad Consultants
Structural Engineers, Architects &
Project management consultant

RUDRAPRASAD CONSULTANTS BANGALORE

Assistant Executive Engineer
Vidyaranyapura Sub Division
B.B.M.P, Bangalore - 97